
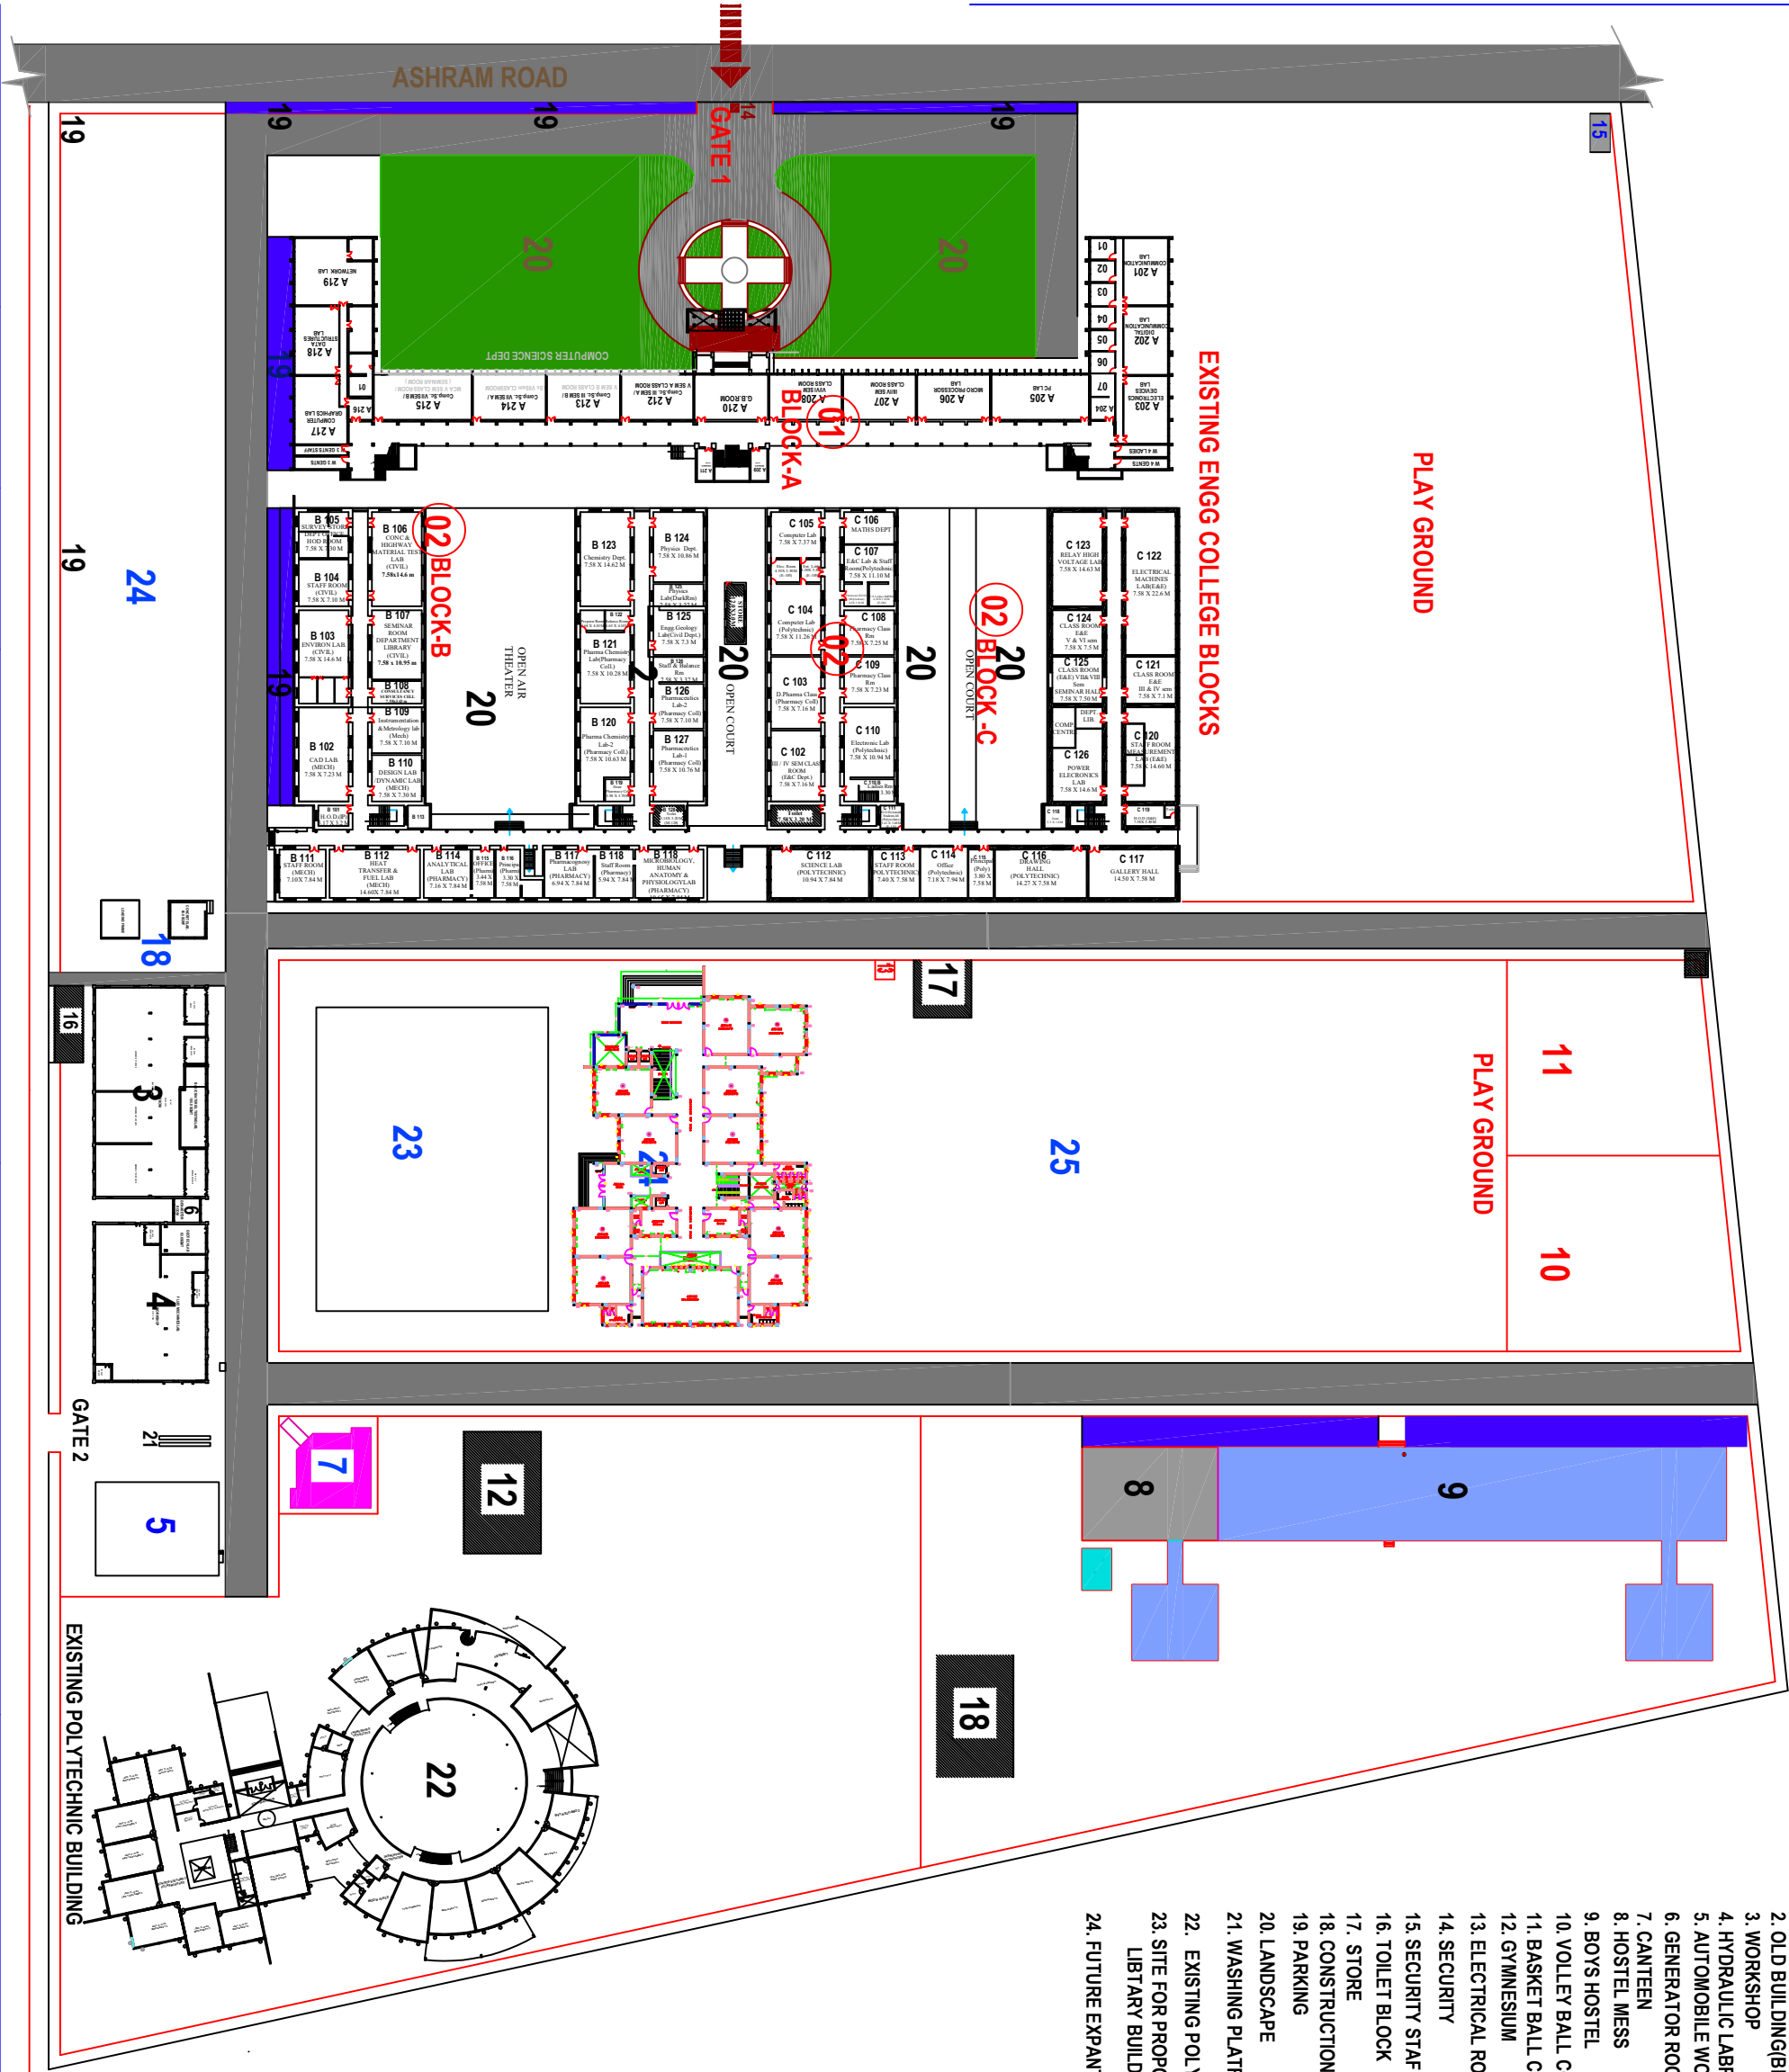


DRG. NO.:	JOB NO.:	ORIENTATION:	DRG. TITLE:	JOB TITLE:
SCALE: DATE: 14/12/08			SITE PLAN	PLAN SHOWING INTEGRATED CAMPUS OF EXISTING ENGINEERING COLLEGE AND EXISTING POLYTECHNIC BUILDING IN SERVEY NO.:38B OF MAHALBAGAVAT AT BILAPUR



- 1. MAIN BUILDING (BLOCK -A)
- 2. OLD BUILDING(BLOCK -B & C)
- 3. WORKSHOP
- 4. HYDRAULIC LABROTARY
- 5. AUTOMOBILE WORKSHOP
- 6. GENERATOR ROOM
- 7. CANTEN
- 8. HOSTEL MESS
- 9. BOYS HOSTEL
- 10. VOLLEY BALL COURT
- 11. BASKET BALL COURT
- 12. GYMNESIUM
- 13. ELECTRICAL ROOM
- 14. SECURITY
- 15. SECURITY STAFF QUARTERS
- 16. TOILET BLOCK
- 17. STORE
- 18. CONSTRUCTION YARD
- 19. PARKING
- 20. LANDSCAPE
- 21. WASHING PLATFORM
- 22. EXISTING POL YTECHNIC BUILDING
- 23. SITE FOR PROPOSED LIBRARY BUILDING
- 24. FUTURE EXPANTION